COVER

Building Permit - Unit Type A Mirrored

124-126 Lockhart St, Como, WA 6152

CONTENT

B0m.00	Cover Page	
B1m.01	Floor plans	1:100
B1m.02	Floor plans	1:100
B1m.03	Internal Finishes	1:50
B2m.01	Elevations and window schedule	1:50
B3m.01	Sections	1:50
B3m.02	Stairs + Lift details	1:50
B4m.01	Details	
B4m.02	Details	

GENERAL NOTES

1.ALL DIMENSIONS ARE IN MILLIMETRES U.N.O.

2.WRITTEN DIMENSIONS SHALL TAKE PRECEDENCE OVER SCALED DIMENSIONS.

3.CONTRACTORS SHALL CARRY OUT WORK IN CONFORMANCE WITH B.C.A./N.C.C RELEVANT STANDARDS AND THE LOCAL AUTHORITY REQUIREMENTS.

4.THE MAIN CONTRACTOR IS TO ENSURE THIS DRAWING IS READ IN CONJUNCTION WITH ALL RELEVANT ARCHITECTURAL, STRUCTURAL AND SERVICE CONSULTANT DOCUMENTATION TO ENSURE FULL CO-ORDINATION BETWEEN TRADES PRIOR TO WORK COMMENCEMENT.

5.LARGE SCALE DRAWINGS SHALL TAKE PRECEDECE OVER SMALL SCALE DRAWINGS.

6.SEEK CLARIFICATION FROM SUPERINTENDENT FOR ANY DISCREPANCY.

7.ALL EXTERNAL FLOOR SURFACES TO FALL AWAY FROM BUILDING.

8.REFER INTERIOR DOCUMENTATION FOR SETOUTS AND EXACT LOCATION OF CABINETRY, FITTINGS, FIXTURES, PLUMBING, FLOOR WASTES AND TILING..

9. ALL MATERIALS SHALL BE NEW AND COMFORM TO WHAT IS SHOWN ON THE DRAWINGS AND IN THE SCHEDULES.

10.THE CONTRACTORS SHALL CHEK AND VERIFY ALL DIMNENSIONS ON SITE, PRIOR TO THE COMMENCEMENT OF ANY BUILDING WORK. ALL WINDOW DIMENSIONS ARE NOMINAL AND ARE TO BE MEASURED ON SITE.

11.THE CONTRACTOR SHALL VISIT THE SITE AND NOTE ALL SITE CONDITION AND ACCESS REQUIREMENTS.

12. REFER TO WALL TYPES PLANS FOR WALL AND STRUCTURAL COLUMN SETOURS.

13.REFER SLAB SETOUT PLANS FOR SLAB SETOUTS.

14.INSTALL FLASHINGS, EDGE TRIMS AND APPROPRIATE SEALS AS REQUIRED TO ACHIEVE WEATHER TIGHTNESS. FINISH TO BE SAME AS ADJACENT MATERIAL U.N.O.

15.REFER MASTER MATERIALS SCHEDULE FOR THE FOLLOWING BUILDING TAGS:

- STRUCTURE SURFACE FINISHES
- FIXTURES AND FITTINGS
- FINISHES
- APPLIANCES
- TRIMS
- CEILINGS

URBANIZE

(08) 6243 6405
0438420344
urbanize@urbanize.com.au

DATE	REV	REASON FOR ISSUE	BY
29.09.26	C	Issue for CDC	
31.08.26	B	CDC Issue for Review	
29.07.26	A	Re-Issue for Consultants	
26.06.26	-	Issue for Consultants	

CONTRACTOR TO CHECK ALL DIMENSIONS & LEVELS ON SITE BEFORE COMMENCING ANY WORK OR PREPARING ANY SHOP DRAWINGS. FIGURED DIMENSIONS TAKE PRECEDENCE OVER MEASUREMENTS MANUALLY SCALED OFF DRAWINGS. LARGE SCALE DWGS TAKE PRECEDENCE OVER SMALLER SCALE DWGS.

COMO TOWNHOUSE DEVELOPMENT
124-126 Lockhart St, Como, WA 6152

Sheet Name

Cover Page

Building Permit


DRAWN	CM	DESIGNED	zz
CHECKED	SM	PRINCIPAL	Principal
DATE	29/09/2026		
PROJECT No.	630-GRI	DRAWING No.	REV.
Scale as shown - Half Scale @ A3		**B0m.00**	Rev C

NOTES:


- STRUCTURAL ENGINEER DRAWINGS TAKE PRECEDENCE FOR SLAB THICKNESS.
- FIRE COLLAR TO SERVICE PENETRATION THROUGH SLAB. TYPICAL.
- SERVICES SHAFTS PENETRATING THROUGH S.O.U. MUST ACHIEVE FRL -/90/90.
- CROSS CHECK SLAB SETOUT WITH WALL SETOUT DRAWINGS.
- TYPICALLY, WET AREA SETDOWN ARE ALIGNED TO STUD FRAME FACE. PLASTERBOARD / FYRECHEK TO BE FLUSH AGAINST STUD AND SLAB SETDOWN FACE.
- TYPICALLY, EXTERNAL SLAB STEPS ARE TO EXTERNAL FYRECHEK FACE.
- DIMENSIONS PROVIDED ARE TO STRUCTURE EXCLUDING FINISHES LAYERS.

30mm WET AREA SET DOWN


50mm WET AREA SET DOWN

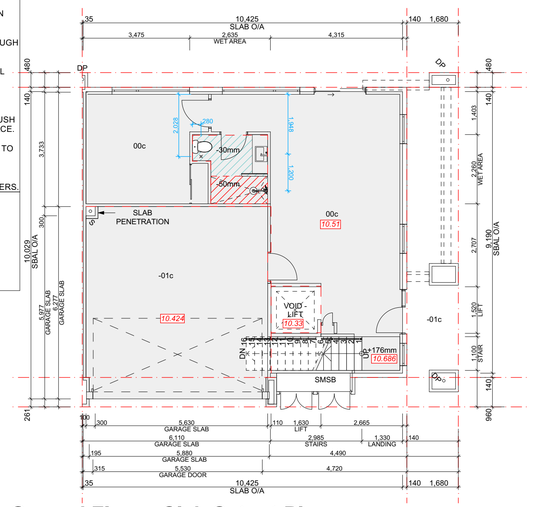


Ground Floor - Slab Setout Plan
Scale 1:100

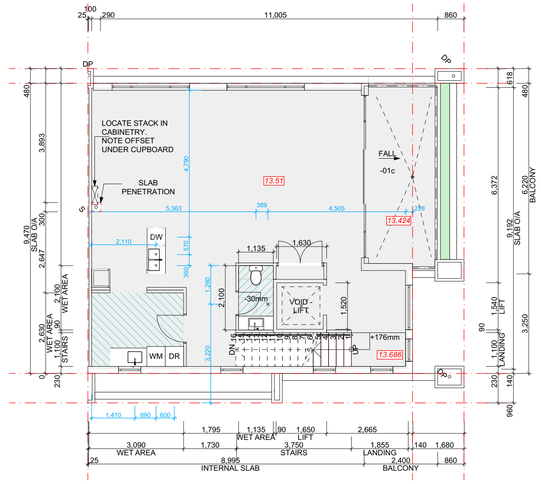

First Floor - Slab Setout Plan
Scale 1:100

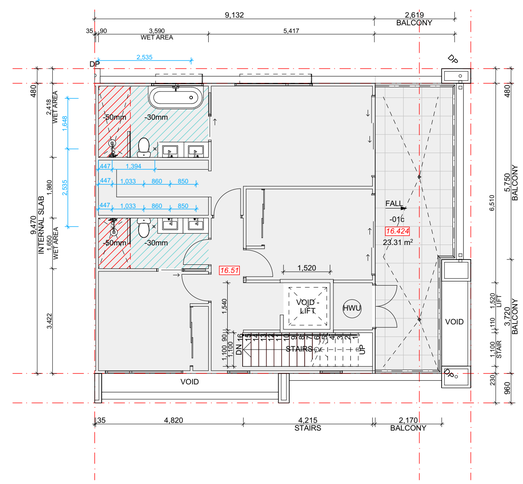

Second Floor - Slab Setout Plan
Scale 1:100

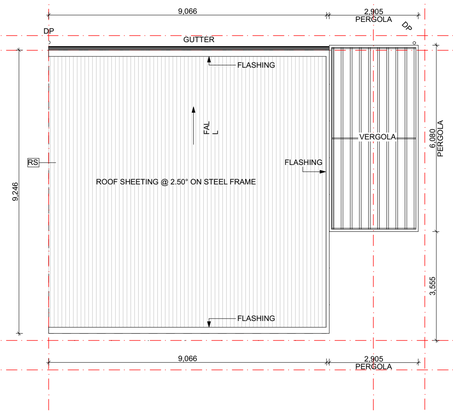

Roof Plan
Scale 1:100

GENERAL NOTES

1. ALL DIMENSIONS ARE IN MILLIMETRES U.N.O.
2. WRITTEN DIMENSIONS SHALL TAKE PRECEDENCE OVER SCALED DIMENSIONS.
3. CONTRACTORS SHALL CARRY OUT WORK IN CONFORMANCE WITH B.C.A./N.C.C RELEVANT STANDARDS AND THE LOCAL AUTHORITY REQUIREMENTS.
4. THE MAIN CONTRACTOR IS TO ENSURE THIS DRAWING IS READ IN CONJUNCTION WITH ALL RELEVANT ARCHITECTURAL, STRUCTURAL AND SERVICE CONSULTANT DOCUMENTATION TO ENSURE FULL CO-ORDINATION BETWEEN TRADES PRIOR TO WORK COMMENCEMENT.
5. LARGE SCALE DRAWINGS SHALL TAKE PRECEDECE OVER SMALL SCALE DRAWINGS.
6. SEEK CLARIFICATION FROM SUPERINTENDENT FOR ANY DISCREPANCY.
7. ALL EXTERNAL FLOOR SURFACES TO FALL AWAY FROM BUILDING.
8. REFER INTERIOR DOCUMENTATION FOR SETOUTS AND EXACT LOCATION OF CABINETRY, FITTINGS, FIXTURES, PLUMBING, FLOOR WASTES AND TILING..
9. ALL MATERIALS SHALL BE NEW AND COMFORM TO WHAT IS SHOWN ON THE DRAWINGS AND IN THE SCHEDULES.
10. THE CONTRACTORS SHALL CHEK AND VERIFY ALL DIMNENSIONS ON SITE, PRIOR TO THE COMMENCEMENT OF ANY BUILDING WORK. ALL WINDOW DIMENSIONS ARE NOMINAL AND ARE TO BE MEASURED ON SITE.
11. THE CONTRACTOR SHALL VISIT THE SITE AND NOTE ALL SITE CONDITION AND ACCESS REQUIREMENTS.
12. REFER TO WALL TYPES PLANS FOR WALL AND STRUCTURAL COLUMN SETOURS.
13. REFER SLAB SETOUT PLANS FOR SLAB SETOUTS.
14. INSTALL FLASHINGS, EDGE TRIMS AND APPROPRIATE SEALS AS REQUIRED TO ACHIEVE WEATHER TIGHTNESS. FINISH TO BE SAME AS ADJACENT MATERIAL U.N.O.
15. REFER MASTER MATERIALS SCHEDULE FOR THE FOLLOWING BUILDING TAGS:

- STRUCTURE SURFACE FINISHES
- FIXTURES AND FITTINGS
- FINISHES
- APPLIANCES
- TRIMS
- CEILINGS

NOTES:
DIMENSIONS PROVIDED ON GENERAL ARRANGEMENT PLANS ARE TO WALL STRUCTURE

1. FLOOR PLANS:
   OVERALL SETOUTS, WINDOW AND DOOR TYPES.
   GENERAL UNIT LAYOUTS AND PLUMBING LOCATIONS
2. WALL TYPES:
   FULL SETOUT OF WALLS AND WINDOWS, WALL TYPES TAGGED FOR REFERENCE
3. SLAB SETOUT:
   LOCATION OF SLAB EDGES, SET DOWNS, PENETRATIONS AND PLUMBING SETOUT


WALL TYPES NOTES

NOTES: EXTERNAL AND INTERNAL WALL TYPES


1. PROVIDE CAVITY FLASHINGS TO PREVENT MOISTURE INGRESS TO INTERIORS.
2. CUSTOM PROFILES COLORBOND PARAPET CAPPING, U.N.O.
3. COLORBOND OVER-FLASHING TO PARAPET WALL BETWEEN COLORBOND PARAPET CAPPING AND COLORBOND APRON-FLASHING, TPICAL.
4. WATERPROOF MEMBRANE TO RETAINING WALLS, PLANTER WALLS, SHOWERS, BATHS AND OTHER AREAS AS REQUIRED.
5. CORE FLUTE, GEOTEXTILE AND DRAINAGE CELLS TO INSIDE PLANTERS.
6. FINAL FINISHED WALL SURFACES OF LINING MATERIAL VARYING IN THICKNESS TO BE ALIGNED AND TAPED TO ACHIEVE FLUSHED SURFACE W/O STEPPING..
7. UNIT BOUNDING WALLS EXTENT TO U/S OF ROOF.
8. ALL STUD FRAME WALLS TO BE REINFORCED TO BE SUITABLE FOR MOUNTING CABINETRY, BASIN, BENCHES, FIXTURES, FITTINGS AND THE LIKE.
9. CONFIRM GLAZING FRAME WIDTHS AND PACK OUT ANY INTERMEDIARY COLUMNS / SUPPORTS TO ACHIEVE FLUSH FINISH.
10. ALL EXTERNAL LOADBEARING STEEL COLUMNS SHALL BE FIRE PROTECTED.
11. CROSS CHECK WITH INTERIOR DRAWINGS FOR SHOWER WALL HEIGHTS.
12. DIMENSIONS PROVIDED ON WALL TYPE PLANS AND SLAB SETOUT PLANS ARE TO STRUCTURE EXCLUDING FINISHES LAYERS.

NOTES:


1. DIMENSIONS PROVIDED ARE TO STRUCTURE EXCLUDING FINISHES LAYERS.
2. FOR ALL SHOWER LOW WALLS REFER INTERNAL FINISHES DRAWINGS FOR HEIGHTS.

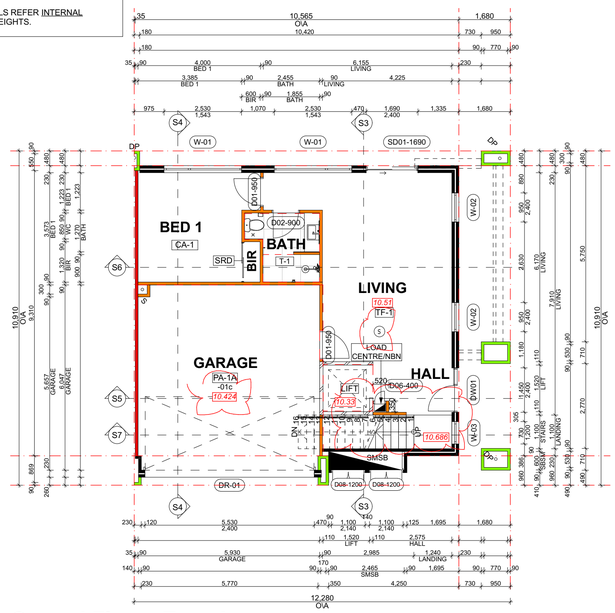

Ground Floor - Type A
Scale 1:100

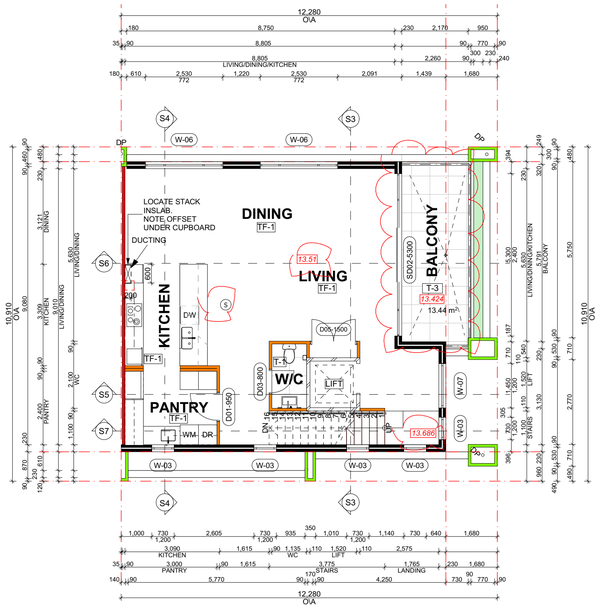

First Floor - Type A
Scale 1:100

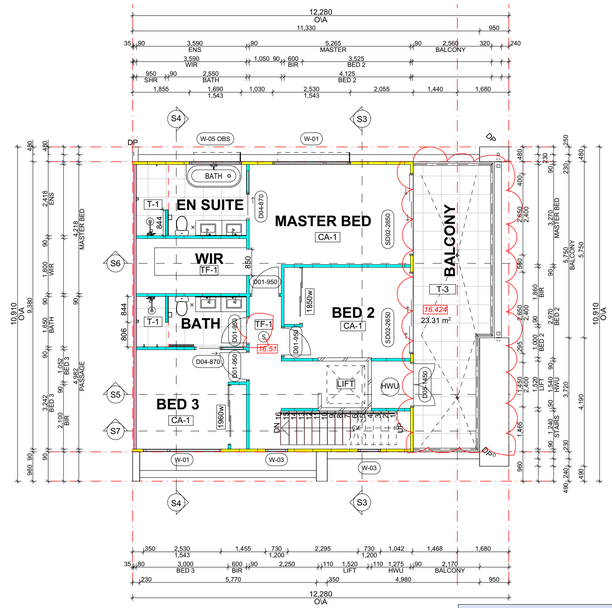

Second Floor - Type A
Scale 1:100

Wall List						
	Type Mark	Type Comments	REQUIRED FRL	REQUIRED Rw+Ctr	Insulation	CSR DESIGN GUIDE
	WA 09	90mm CAVITY STEEL PARTITION WALL + 75 ACOUSTICGARD 11Kg + x2 13mm FYRCHEK PLASTERBOARD (250mm PARTY WALL)	60/60/60	≥ 50	75mm Acoustigard	CSR 1355
	WA 08	90mm ACOUSTIC MAXI BRICK + HWP INTERNAL + RENDERED TEXTURE COAT EXTERNAL	-/-/-	≥ 50	-	-
	WA 07 (LIFT)	110mm BRICKWORK + HWP INTERNAL	-/-/-	≥ 50	-	-
	WA 06	90mm ACOUSTIC MAXI BRICK + 13mm HWP + 2mm PLASTER SET COAT (250mm PARTY WALL - 70mm CAVITY)	60/60/60	≥ 50	-	-
	WA 05	90mm STEEL FRAME + 75 ACOUSTICGARD 11Kg +10mm GYPROCK PLUS PLASTERBOARD	-/-/-	-	75mm Acoustigard	CSR 1008
	WA 04	90mm STEEL FRAME + 90mm R2.5 BATTS + HARDIE WEATHER BARRIER + 19mm HARDIE CAVITY BATTENS + 9mm JH EASYLAP. INTERNAL 10mm GYPROCK	-/-/-	≥ 50	90mm R2.5 BATTS	JH GUIDELINES
	WA 03	90mm ACOUSTIC MAXI BRICK WITH RENDERED TEXTURE COAT	-/-/-	-	-	-
	WA 02	90mm ACOUSTIC MAXI BRICK WITH HWP BOTH SIDES	-/-/-	-	-	-
	WA 01	230mm ACOUSTIC MAXI BRICK + Kingspan AIR-CELL Permicav™ + 13mm HWP	60/60/60	≥ 50	-	-

WALL NOTES:

1. WET AREAS AND EXTERIOR PLASTERBOARD / FYRCHEK TO BE MOISTURE RESISTANT.
2. PROVIDE DEFLECTION HEAD TO ALL STUD FRAME WALLS.
3. FRL RATINGS ARE TO MEET OR EXCEED BOTH FIREE AND ACOUSTIC REQUIREMENTS, WHICHEVER IS HIGHER.
4. FINISHES TO RETURN INTO OPENING REVEALS U.N.O.
5. INSULATION TO BE READ IN CONJUNCTION WITH ACOUSTIC AND ESC REPORTS

Type A		
Floor	**Category**	**Area (m²)**
Ground floor	**Total**	**104.22**
	Residence	65.42
	Garage	38.8
First floor	**Total**	**105.34**
	Residence	91.9
	Balcony	13.44
Second floor	**Total**	**110.02**
	Residence	86.71
	Balcony	23.31
Summary	**Total Build**	**319.58**
External		
	External paving	35.09
	Landscaping	54.1
	TOTAL	**89.19**

Ⓢ SMOKE ALARMS IN ACCORDANCE WITH BCA PART 3.2.7 AND AS3786-2023 TO BE CONNECTED WITH ALL OTHER SMOKE ALARMS IN THE BUILDING AND USING SCATTERED LIGHT, TRASMITTED LIGHT OR IONIZATION

URBANIZE
(08) 6243 6405
0438420344
urbanize@urbanize.com.au

DATE	REV	REASON FOR ISSUE	BY
29.09.26	C	Issue for CDC	
31.08.26	B	CDC Issue for Review	
29.07.26	A	Re-Issue for Consultants	
26.06.26	-	Issue for Consultants	

CONTRACTOR TO CHECK ALL DIMENSIONS & LEVELS ON SITE BEFORE COMMENCING ANY WORK OR PREPARING ANY SHOP DRAWINGS. FIGURED DIMENSIONS TAKE PRECEDENCE OVER MEASUREMENTS MANUALLY SCALED OFF DRAWINGS. LARGE SCALE DWGS TAKE PRECEDENCE OVER SMALLER SCALE DWGS.


COMO TOWNHOUSE DEVELOPMENT
124-126 Lockhart St, Como, WA 6152

Sheet Name


Floor plans

Building Permit


DRAWN	CM	DESIGNED	zz
CHECKED	SM	PRINCIPAL	Principal
DATE	29/09/2026		
PROJECT No.	630-GRI	DRAWING No.	B1m.01
Scale as shown - Half Scale @ A3		REV.	Rev C

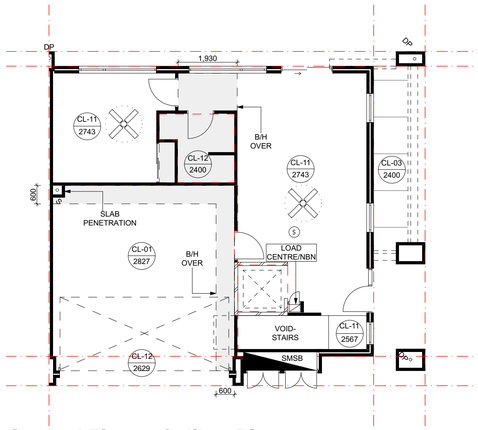

Ground Floor - Ceiling Plan
Scale 1:100

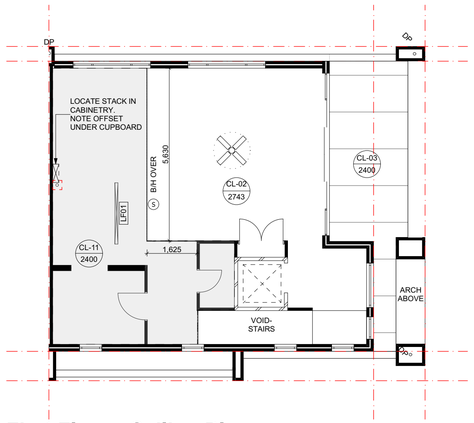

First Floor - Ceiling Plan
Scale 1:100

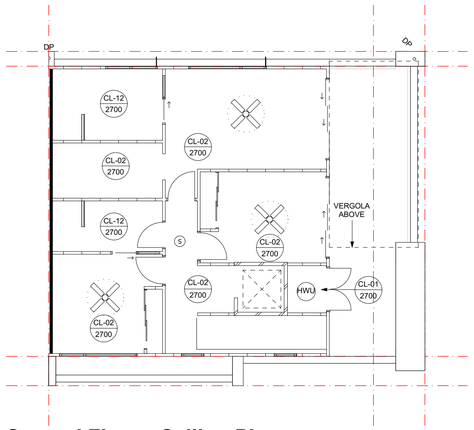

Second Floor - Ceiling Plan
Scale 1:100

GENERAL NOTES

1.ALL DIMENSIONS ARE IN MILLIMETRES U.N.O.

2.WRITTEN DIMENSIONS SHALL TAKE PRECEDENCE OVER SCALED DIMENSIONS.

3.CONTRACTORS SHALL CARRY OUT WORK IN CONFORMANCE WITH B.C.A./N.C.C RELEVANT STANDARDS AND THE LOCAL AUTHORITY REQUIREMENTS.

4.THE MAIN CONTRACTOR IS TO ENSURE THIS DRAWING IS READ IN CONJUNCTION WITH ALL RELEVANT ARCHITECTURAL, STRUCTURAL AND SERVICE CONSULTANT DOCUMENTATION TO ENSURE FULL CO-ORDINATION BETWEEN TRADES PRIOR TO WORK COMMENCEMENT.

5.LARGE SCALE DRAWINGS SHALL TAKE PRECEDECE OVER SMALL SCALE DRAWINGS.

6.SEEK CLARIFICATION FROM SUPERINTENDENT FOR ANY DISCREPANCY.

7.ALL EXTERNAL FLOOR SURFACES TO FALL AWAY FROM BUILDING.

8.REFER INTERIOR DOCUMENTATION FOR SETOUTS AND EXACT LOCATION OF CABINETRY, FITTINGS, FIXTURES, PLUMBING, FLOOR WASTES AND TILING.

9. ALL MATERIALS SHALL BE NEW AND COMFORM TO WHAT IS SHOWN ON THE DRAWINGS AND IN THE SCHEDULES.

10.THE CONTRACTORS SHALL CHEK AND VERIFY ALL DIMNENSIONS ON SITE, PRIOR TO THE COMMENCEMENT OF ANY BUILDING WORK. ALL WINDOW DIMENSIONS ARE NOMINAL AND ARE TO BE MEASURED ON SITE.

11.THE CONTRACTOR SHALL VISIT THE SITE AND NOTE ALL SITE CONDITION AND ACCESS REQUIREMENTS.

12. REFER TO WALL TYPES PLANS FOR WALL AND STRUCTURAL COLUMN SETOURS.

13.REFER SLAB SETOUT PLANS FOR SLAB SETOUTS.

14.INSTALL FLASHINGS, EDGE TRIMS AND APPROPRIATE SEALS AS REQUIRED TO ACHIEVE WEATHER TIGHTNESS. FINISH TO BE SAME AS ADJACENT MATERIAL U.N.O.

15.REFER MASTER MATERIALS SCHEDULE FOR THE FOLLOWING BUILDING TAGS:

- STRUCTURE SURFACE FINISHES
- FIXTURES AND FITTINGS
- FINISHES
- APPLIANCES
- TRIMS
- CEILINGS

Type A

Floor	Category	Area (m²)
Ground floor	**Total**	**104.22**
	Residence	65.42
	Garage	38.8
First floor	**Total**	**105.34**
	Residence	91.9
	Balcony	13.44
Second floor	**Total**	**110.02**
	Residence	86.71
	Balcony	23.31
Summary	**Total Build**	**319.58**
External		
	External paving	35.09
	Landscaping	54.1
	TOTAL	**89.19**

CEILING LEGEND

XXX / XXX — CEILING MATERIAL TYPE / CORNICE TYPE. REFER ARCH. MATERIALS SCHEDULE; FINISHES HEIGHT ABOVE RESPECTIVE INTERNAL STRUCTURAL FLOOR LEVEL

CL-01	CONCRETE SOFFIT FINISH: EXPOSED BARE CONCRETE
CL-02	CONCRETE SOFFIT FINISH: SKIMCOAT FINISH
CL-03	FC SHEETING - NEGATIVE JOINTS FINISH: SKIMCOAT FINISH
CL-11	GENERAL AREAS 10mm PLASTERBOARD FLUSHED AND PAINTED
CL-12	WET AREAS 10mm MR PLASTERBOARD FLUSHED AND PAINTED

CEILING NOTES

1.NOMINATED CEILING HEIGHTS ARE TAKEN FROM RESPECTIVE FLOOR PLAN SFL,U.N.O.

2.ALL INTERNAL PLASTERBOARD CEILINGS AND BULKHEADS FLUSHED AND PAINTED, U.N.O.
REFER INTERIOR SCHEDULE FOR COLOUR.

3.ALL EXTERNAL SOFFIT LINING NEGATIVE JOINTS AND PAINTED,U.N.O.

4.LUMINAIRE SELECTIONS MAY REQUIRE CANISTERS FOR RECESSING INTO CONCRETE SOFFIT BUILDER TO ALLOW.

5.PLASTERBOARD CEILINGS WITHIN WET AREAS AND EXTERNAL ARE TO BE MOISTURE RESISTANT.

6.WHERE THERE IS A DROP CEILING TO A HIGH CEILING CORNICE TO THE HIGH CEILING ONLY SQUARE-SET CORNICE FOR DROP CEILING (ie KITCHENS, ROBES WITH SLIDING DOORS & LAUNDRY CUPBOARDS).

7.CORNICES TO FULL CEILING PERIMETER INCLUDING WHERE CEILING MEETS BULKHEAD/DROPPED CEILINGS EXCEPTIONS AS BELOW:
- WHERE CABINET TOPS FINISH AT CEILING LEVEL STOP CORNICE AT CABINET TOP TRIMS/SCRIBER (DO NOT CONTINUE IN FRONT OF TOP TRIMS)
- WHERE THERE IS A BLIND RECESS

8.REFER TO SERVICE CONSULTANT DRAWINGS FOR FULL EXTENT OF ELECTRICAL AND MECHANICAL SERVICES INCLUDING:

- LIGHTING LAYOUT
- POWER, DATE AND COMMS
- DRY FIRE SERVICE EQUIPMENT
- MECHANICAL SERVICES
- CEILING ACCESS PANELS FOR SERVICES WITHIN CEILING SPACE
- WET AREA EXHAUST

Ⓢ SMOKE ALARMS IN ACCORDANCE WITH BCA PART 3.2.7 AND AS3786-2023 TO BE CONNECTED WITH ALL OTHER SMOKE ALARMS IN THE BUILDING AND USING SCATTERED LIGHT, TRASMITTED LIGHT OR IONIZATION

URBANIZE
(08) 6243 6405
0438420344
urbanize@urbanize.com.au

DATE	REV	REASON FOR ISSUE	BY
29.09.26	C	Issue for CDC	
31.08.26	B	CDC Issue for Review	
29.07.26	A	Re-Issue for Consultants	
26.06.26	-	Issue for Consultants	


CONTRACTOR TO CHECK ALL DIMENSIONS & LEVELS ON SITE BEFORE COMMENCING ANY WORK OR PREPARING ANY SHOP DRAWINGS. FIGURED DIMENSIONS TAKE PRECEDENCE OVER MEASUREMENTS MANUALLY SCALED OFF DRAWINGS.
LARGE SCALE DWGS TAKE PRECEDENCE OVER SMALLER SCALE DWGS.

COMO TOWNHOUSE DEVELOPMENT
124-126 Lockhart St, Como, WA 6152


Sheet Name
Floor plans

Building Permit


DRAWN	CM	DESIGNED	zz
CHECKED	SM	PRINCIPAL	Principal
DATE	29/09/2026		
PROJECT No.	630-GRI	DRAWING No.	B1m.02
Scale as shown - Half Scale @ A3		REV.	Rev C

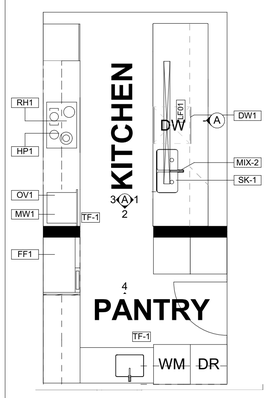


Type A- Kitchen/Pty/Laundry
Scale 1:50

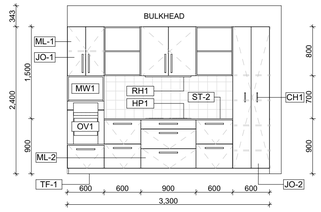


Kitchen 01
Scale 1:50

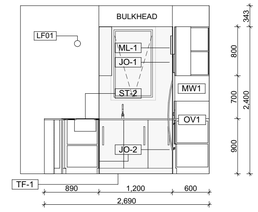

Kitchen 02
Scale 1:50

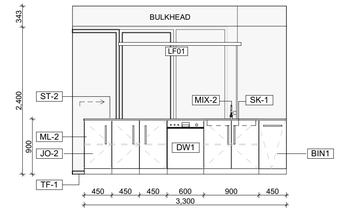

Kitchen 03
Scale 1:50

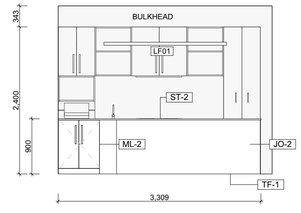

Kitchen 4
Scale 1:50

REFER MASTER MATERIALS SCHEDULE FOR THE FOLLOWING AND MORE:

- STRUCTURE SURFACE FINISHES
- FIXTURES & FITTINGS
- WATERPROOFING SYSTEMS
- FINISHES
- APPLIANCES
- TRIMS

NOTE:

1.GLASS SCREEN IS RAISED 10mm ABOVE THE TILING

2.WASTE-1 TO ALL BATHROOMS, ENSUITE AND POWDER ROOM

3.CISTERN STOP (CS) LOCATION TO BE CONFIRMED

4.ALL VANITIES ARE WALL MOUNTAD AND WASTE PIPES ARE TO BE RUN IN THE WALLS AND NOT BELOW THE VANITY

4.ALL KITCHEN WASTE PIPES TO BE CAST INTO THE SLAB WHERE POSSIBLE

JOINERY NOTE:

1.CABINETWORRK DETAILS SHOULD BE READ IN CONJUNCTION WITH SPECIFICATIONS, ROOM ELEVATIONS AND FINISHES SCHEDULE.

2.ANY CHANGES TO THE SPECIFIED FINISHES OR MATERIALS MUST BE APPROVED BY THE ARCHITECT PRIOR TO PROCEEDING WITH ANY WORKS.


3.BENCH TOPS AND CUPBOARD END WHICH ARE EXPOSED AN BUTT UP TO WALLS ARE TO BE SCRIBED TO PROFILE OF WALL AND JUNCTION FILLED WITH APPROVED SEALANT.

4.ENSURE STUDWORK WALL HAS ADEQUATE SUPPORT TO HOLD OVERHEAD CABINETS. CO-ORDINATE LOCATION ON-SITE.


5.CABINET HINGES AND ANGLES TO BE CO-ORDINATED AND CHECKED ON-SITE.

6.ALL SILICON SEAL IN WET AREAS TO BE ANTI-MICROBIAL, ANTI-FUNGICIDAL.


7.SOFT CLOSE HINGES AND RUNNERS TO ALL CABINETRY.

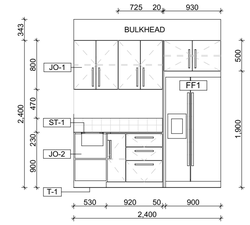


Pty/Laundry 01
Scale 1:50

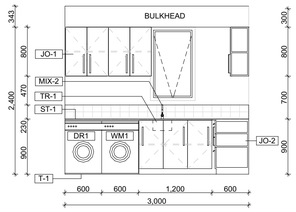


Pty/Laundry 02
Scale 1:50

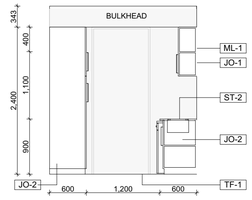


Pty/Laundry 03
Scale 1:50

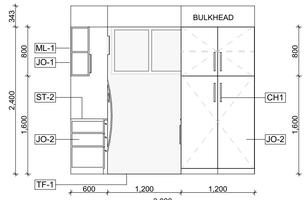


Pty/Laundry 04
Scale 1:50

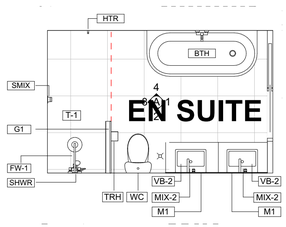


Type A - 2F Ensuite
Scale 1:50

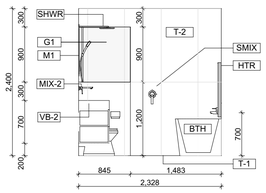


2F Ensuite 1
Scale 1:50

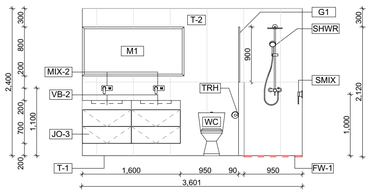


2F Ensuite 2
Scale 1:50

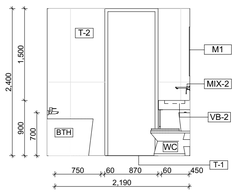


2F Ensuite 3
Scale 1:50

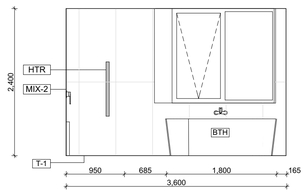


2F Ensuite 4
Scale 1:50

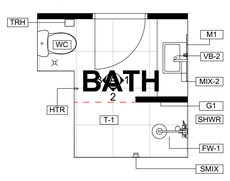


Type A - GF Bath
Scale 1:50

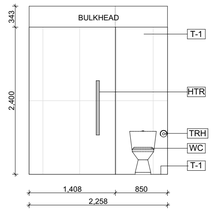


GF Bath 01
Scale 1:50

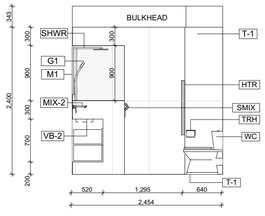


GF Bath 02
Scale 1:50

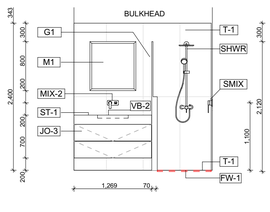


GF Bath 03
Scale 1:50

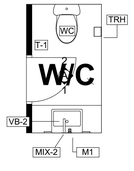


Type A- FF W/C
Scale 1:50

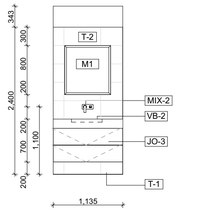

FF WC 01
Scale 1:50

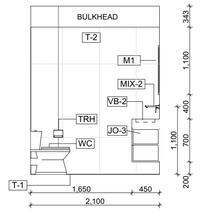

FF WC 02
Scale 1:50

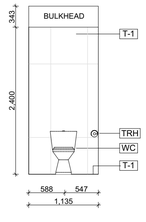

FF WC 03
Scale 1:50

GENERAL NOTES:

1.ALL DIMENSIONS ARE IN MILLIMETRES U.N.O.

2.IF FIGURED DIMENSIONS OR HEIGHT IS NOT SHOWN, REPORT AND CONFIRM WITH ARCHITECT. ANY DISCREPANCIES WITH DRAWINGS REFER TO ARCHITECT. APPLICABLE AUSTRALIAN STANDARDS

3.CONTRACTOR SHALL CARRY OUT WORK IN ACCORDANCE WITH THE SPECIFICATION, THE B.C.A., APPLICABLE AUSTRALIAN STANDARDS, AND LOCAL AUTHORITY REQUIREMENTS. ALLOW FOR TOLERANCES AS INDICATED IN AUSTRALIAN STANDARDS + CODES.

4.ALL MATERIALS SHALL BE NEW + CONFIRM TO WHAT IS SHOWN ON THE DRAWNGS AND IN THE SPECIFICATION.

5.ARCHITECTURAL DRAWINGS SHALL BE READ IN CONJUNCTION WITH SERVICE CONSULTANT DRAWINGS + SPECIFICATION.

6.SUBMIT SHOPDRAWINGS TO SUPERINTENDANT FOR APPROVAL PRIOR TO COMMENCING FABRICATION OF CABINETRY, SCREENS, ETC.

7.LOCATION AND LOAD CAPACITY OF ALL SELECTED APPLIANCES AND ASSOCIATED GPOs TO BE CONFIRMED ON SITE.

8.ALL EXHAUST + EXTRACTION FAN DUCT SIZING + LOCATIONS TO BE CO-ORDINATED PRIOR TO FABRICATION OF CABINETS.

9.ALL APPLIANCES TO BE CHECKED FOR BUILT IN OPENING REQUIREMENTS + TOLERANCE PRIOR TO FABRICATION OF CABINETS.

10.ALL SINKS, WASTES, TAP HOLES + HOT /COLD WATER SUPPLY TO BE CHECKED FOR SUITABILITY AGAINST DRAWN CABINET LAYOUTS PRIOR TO FABRICATION. REPORT ANY DISCREPANCIES TO THE ARCHITECT.

11.ALLOW ARCHITECT TO VIEW FULL SCALE ASSEMBLAGE OF ALL CABINETS, APPLIANCES, SELECTED FIXTURES + FITTING IN THE WORKSHOP PRIOR TO INSTALLATION. CONTRACTOR TO CO-ORDINATE SHOP SITE VISITS.

12.ALLOW FOR 20MM SCRIBES WHERE CABINETRY MEETS ADJACENT PERPENDICULAR SURFACES.

13.MITRE JOINTS TO ALL TILED WALL JOINTS.

14.TILE TRIMS TO MATCH TILE COLOUR + BE USED AT THE FOLLOWING TYPICAL LOCATIONS:

HORIZONTAL SURFACES:

-ALONG THE CHANGE OF FINISHES

-ALONG FREE-EDGE END TERMINATIONS

-ALONG EXTERNAL CORNER JUNCTIONS OF HORIZONTAL + VERTICAL SURFACES

-VERTICAL SURFACES:

-ALONG FREE-EDGE END TERMINATIONS

15.WALL TILES TO BE TRUE TO LINE HORIZONTALLY + VERTICALLY + ALIGN DOWN CORNER JOINTS. SET-OUTS AS NOTED FOR EACH ELEVATION.


16.FLOOR TILES TO BE TRUE TO LINE + SET-OUT AS SHOWN FOR BOTH ROOM + SEPERATE SHOWER RECESS.

17.MASTIC SEALS WHERE REQUIRED ARE TO MATCH ADJACENT SURFACE COLOUR AS CLOSELY AS POSSIBLE. CONFIRM COLOUR ONSITE WITH SUPERINTENDANT PRIOR TO INSTALL.


18.TILE FINISH OF WET AREAS TO BE FLUSH AT THRESHOLD OF ADJACENT ROOM FLOOR FINISH.

19.INTERIOR WALL FINISH TO RETURN INTO DOOR + WINDOW REVEALS.


20.SUBMIT TILE SET-OUT SHOPDRAWINGS FOR APPROVAL PRIOR TO INSTALLATION.

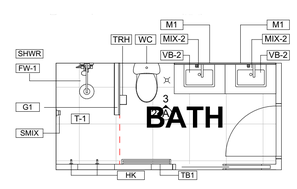


Type A- 2F Bath
Scale 1:50

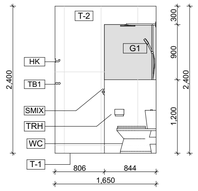

2F Bath 1
Scale 1:50

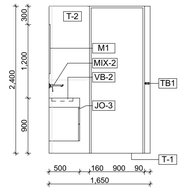

2F Bath 2
Scale 1:50

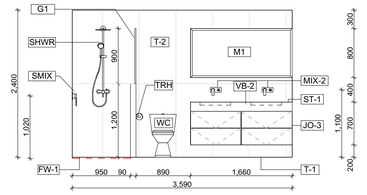

2F Bath 3
Scale 1:50

URBANIZE
(08) 6243 6405
0438420344
urbanize@urbanize.com.au

DATE	REV	REASON FOR ISSUE	BY
29.09.26	C	Issue for CDC	
31.08.26	B	CDC Issue for Review	
29.07.26	A	Re-Issue for Consultants	
26.06.26	-	Issue for Consultants	

CONTRACTOR TO CHECK ALL DIMENSIONS & LEVELS ON SITE BEFORE COMMENCING ANY WORK OR PREPARING ANY SHOP DRAWINGS. FIGURED DIMENSIONS TAKE PRECEDENCE OVER MEASUREMENTS MANUALLY SCALED OFF DRAWINGS. LARGE SCALE DWGS TAKE PRECEDENCE OVER SMALLER SCALE DWGS.

COMO TOWNHOUSE DEVELOPMENT
124-126 Lockhart St, Como, WA 6152


Sheet Name

Internal Finishes

DRAWN	CM	DESIGNED	zz
CHECKED	SM	PRINCIPAL	Principal
DATE	29/09/2026		
PROJECT No.	630-GRI	DRAWING No.	B1m.03
		REV.	Rev C


Building Permit

Scale as shown - Half Scale @ A3

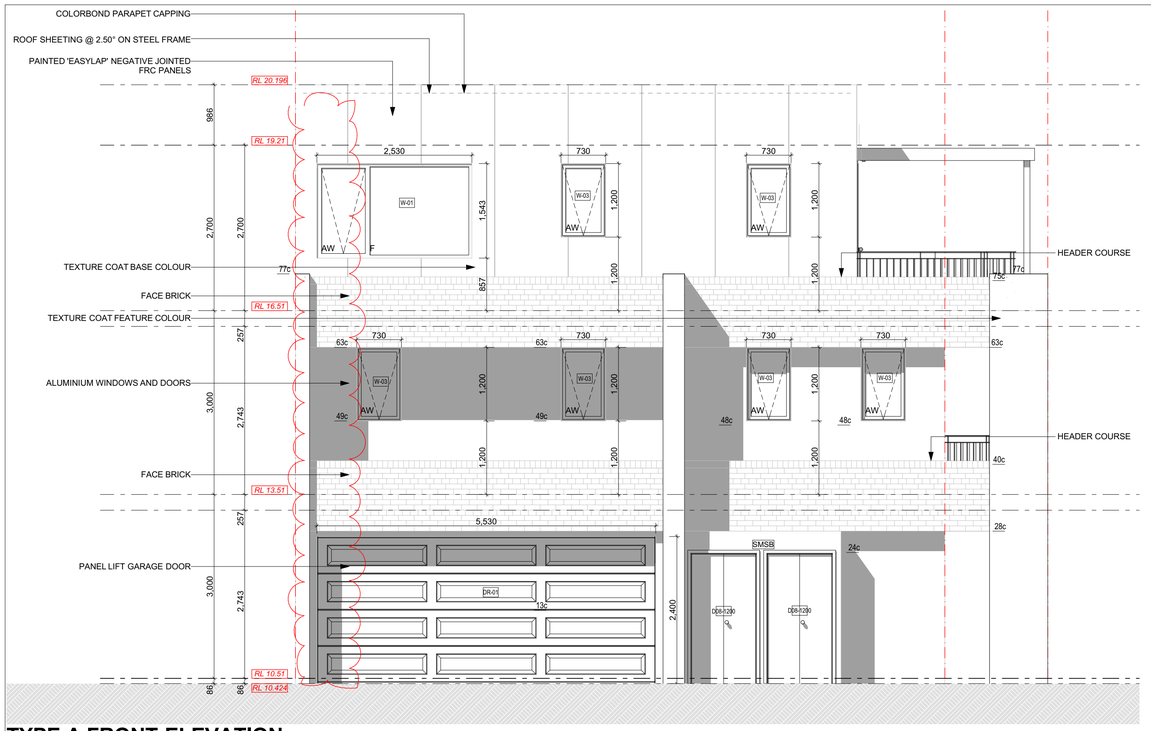


TYPE A FRONT ELEVATION

Scale 1:50

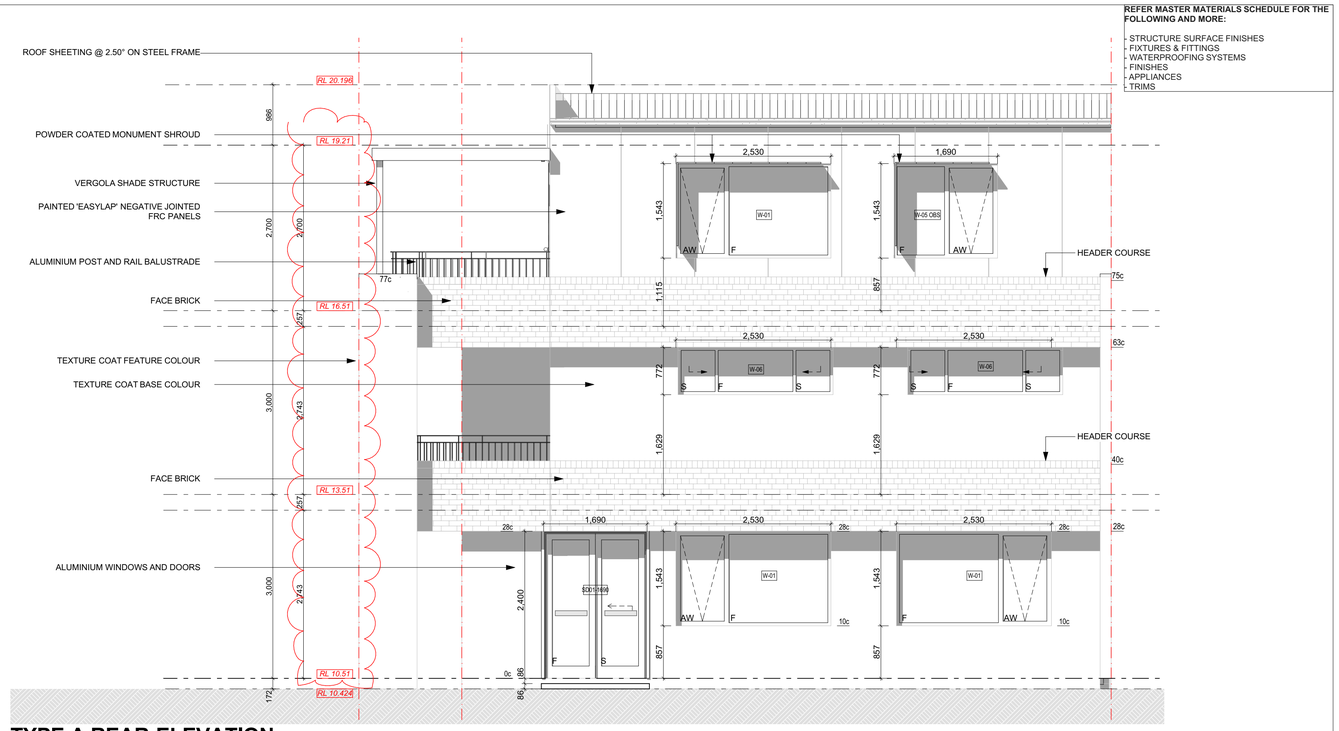

TYPE A REAR ELEVATION

Scale 1:50

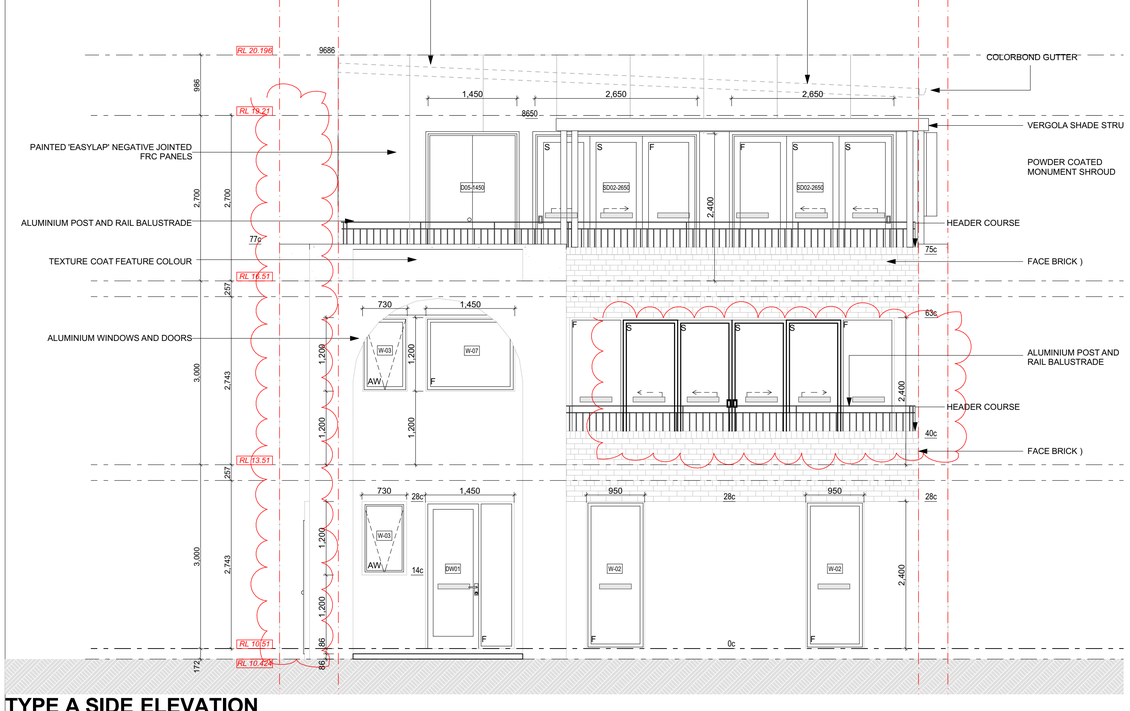

TYPE A SIDE ELEVATION

Scale 1:50

GLAZING AND FRAMING TYPE:


REFER TO ESD & ACOUSTIC REPORT FOR FURTHER INFORMATION

REFER MASTER MATERIALS SCHEDULE FOR THE FOLLOWING AND MORE:

- STRUCTURE SURFACE FINISHES
- FIXTURES & FITTINGS
- WATERPROOFING SYSTEMS
- FINISHES
- APPLIANCES
- TRIMS

Door & Window Schedule

Storey	Item	Qty	Type	Frame	Nominal W x H Size	Glazing	Remarks
Ground Floor							
	D01-950	2	Internal door	Steel	950×2,400	GL-01	
	D02-900	1	Internal door	Steel	900×2,400	GL-01	
	D06-400	1	Internal door	Steel	400×2,100	GL-01	NBN CABINET
	D08-1200	2	External door	Steel	1,100×2,140	GL-01	SMSB CABINET
	DR-01	1	Garage door	Steel	5,530×2,400	GL-01	
	DW01	1	Entry door	Aluminium	1,450×2,400	GL-01	
	SD01-1690	1	External slider	Aluminium	1,690×2,400	GL-01	
	W-01	2	Awning window	Aluminium	2,530×1,543	GL-01	
	W-02	2	Fixed window	Aluminium	950×2,400	GL-01	
	W-03	1	Awning window	Aluminium	730×1,200	GL-01	
First Floor							
	D01-950	1	Internal door	Steel	950×2,400	GL-01	
	D03-800	1	Internal door	Steel	800×2,400	GL-01	
	D05-1500	1	Internal door	Steel	1,500×2,100	GL-01	STORAGE
	SD02-5300	1	External slider	Aluminium	5,300×2,400	GL-01	
	W-03	5	Awning window	Aluminium	730×1,200	GL-01	
	W-06	2	Awning window	Aluminium	2,530×772	GL-01	
	W-07	1	Fixed window	Aluminium	1,450×1,200	GL-01	
Second Floor							
	D01-950	1	Internal door	Steel	900×2,400	GL-01	
	D01-950	3	Internal door	Steel	950×2,400	GL-01	
	D04-870	2	Internal door	Steel	870×2,400	GL-01	
	D05-1450	1	External door	Steel	1,450×2,400	GL-01	HWU
	SD02-2650	2	External slider	Aluminium	2,650×2,400	GL-01	
	W-01	2	Awning window	Aluminium	2,530×1,543	GL-01	
	W-03	2	Awning window	Aluminium	730×1,200	GL-01	
	W-05 OBS	1	Awning window	Aluminium	1,690×1,543	GL-01	OBSCURE

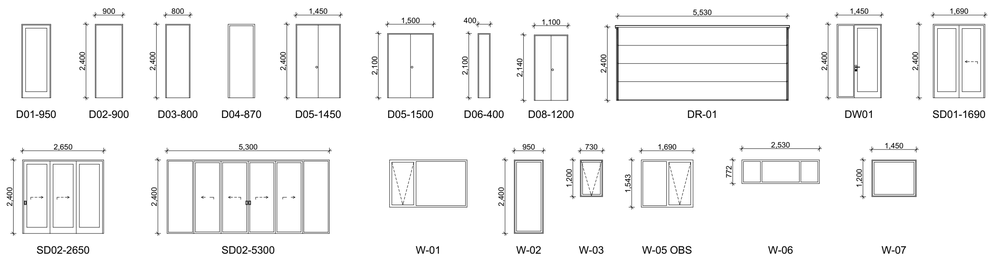

DOOR AND WINDOW REMARKS

1. PROPRIETARY CAVITY SLIDING DOOR FRAMING SYSTEM COMPLETE WITH INTERNAL FRAME, NOGGINGS, TRACK & WHEEL, HEADER & JAMBS.
2. SOFT-CLOSE TO BOTH LATCH AND CAVITY SIDES
3. DOOR TO CLEAR FFL MAX 10MM
4. PRIVACY LOCK WITH EMERGENCY RELEASE TO ENS, BATH & PDR.
5. PRIVACY LOCK WITH EMERGENCY RELEASE TO ENS & BATH & PDR
6. CONTRACTOR TO ADVISE IF ADDITIONAL MULLIONS / TRANSOMS REQUIRED FOR WIND LOAD.
7. ACCESS CONTROL. REFER TO ELECTRIC DOCUMENTATION.
8. DOOR CLOSER TO INTERIOR SIDE.
9. OBSCURED GLAZING
10. KEY LOCKABLE, WEATHER SEAL.
11. KEY LOCKABLE, SMOKE SEAL.
12. KEY LOCKABLE.
13. PROVIDE PACKER ABOVE BETWEEN HEAD AND SOFFIT.
14. ALL SLIDING DOORS ARE TO BE PROVIDED AN OPAQUE BAND TO ABCB HOUSING PROVISIONS 2022 SECTION 8.4.7

GENERAL NOTES (DOORS & WINDOWS):

1. ELEVATIONS SHOWN ARE AS SEEN FROM EXTERNAL OR OUTSIDE OF THE DESIGNATED ROOM U.N.O.
2. REFER FLOOR PLANS FOR DOOR HANDING, TYPE OF WALLS RECEIVING DOOR AND/OR WINDOW FRAMES.
3. REFER ELEVATIONS FOR HANDING AND POSITION OF WINDOWS.
4. REFER DOOR HARDWARE SCHEDULE FOR LOCK AND HARDWARE.
5. REFER FINISHES SCHEDULE FOR COLOURS AND FINISHES.
6. ALUM. AND PVC DOOR/WINDOW SUITES SHALL BE CONCEAL FIXED (I.E. NO VISIBLE POP RIVETS, SCREWS AND THE LIKE).
7. SEEK SUPERINTENDENT'S INSTRUCTION FOR ANY DISCREPANCIES.
8. STEEL AND ALUMINIUM DOOR FRAMES SHALL BE FITTED WITH STIFFENING PLATES OF THE SAME FRAMING MATERIAL TO LOCK, HINGE AND DOOR CLOSER FIXING POINTS.
9. STEEL DOOR FRAMES TO BE PROVIDED WITH CUTOUTS AND BACKPLATES TO SUIT SCHEDULED HINGES. PROVIDE INTEGRATED HINGES OTHERWISE.
10. SUPPLY & INSTALL FLASHING TO ALL EXTERNAL OPENINGS.
11. SUPPLY & INSTALL MATCHING COVER TRIMS, AS REQUIRED.
12. DOOR HANDLES SHALL BE @1050 AFFL, U.N.O.
13. FLOOR MOUNTED DOOR STOPS FOR ALL HINGED DOORS.
14. EXTERIOR WINDOWS AND DOOR & WINDOW SUITES SHALL BE INSTALLED WITH SUBSILL AND 70mm HIGH WATER STOP ANGLE ON INTERIOR SIDE OF SILL.
15. ALL EXTERIOR OPERABLE WINDOWS AND SLIDING DOORS TO BE FITTED WITH BLACK ALUMINIUM INSECT MESH WITH MAX 2MM APERTURE, REMOVABLE FOR CLEANING, U.N.O.
16. ALL EXTERIOR OPERABLE WINDOWS, DOORS AND GATES TO BE KEY LOCKABLE, U.N.O.
17. PROPRIETARY FRAME INTEGRATED PERIMETER SEALS FOR EXTERIOR OPERABLE OPENINGS.
18. GLAZING TO COMPLY WITH RELEVANT AUSTRALIAN GLAZING STANDARDS AND CODES.
19. SUBMIT SHOP DRAWINGS TO SUPERINTENDENT FOR APPROVAL PRIOR TO COMMENCING FABRICATION OF DOORS, DOOR WINDOWS, WINDOWS, SKYLIGHTS, GATES, FREEZE, SCREENS & LOUVRES.
20. ALL OPERABLE WINDOWS TO BE EQUIPPED WITH OPENING RESTRICTORS IN ACCORDANCE WITH CODES AND STANDARDS.
21. DOOR GRILLES - CROSS CHECK WITH MECHANICAL DRAWINGS ON EXTENT.
22. DOOR UNDERCUTS - REFER MECHANICAL DRAWINGS FOR EXTENT.
23. ALL WEATHER STRIPS TO BE SUPPLIED & INSTALLED BY BUILDER.
24. CROSS CHECK WITH ELECTRICAL DRAWINGS FOR RELATED SYSTEMS.

URBANIZE
(08) 6243 6405
0438420344
urbanize@urbanize.com.au

DATE	REV	REASON FOR ISSUE	BY
29.09.26	C	Issue for CDC	
31.08.26	B	CDC Issue for Review	
29.07.26	A	Re-Issue for Consultants	
26.06.26	-	Issue for Consultants	

CONTRACTOR TO CHECK ALL DIMENSIONS & LEVELS ON SITE BEFORE COMMENCING ANY WORK OR PREPARING ANY SHOP DRAWINGS. FIGURED DIMENSIONS TAKE PRECEDENCE OVER MEASUREMENTS MANUALLY SCALED OFF DRAWINGS. LARGE SCALE DWGS TAKE PRECEDENCE OVER SMALLER SCALE DWGS.


COMO TOWNHOUSE DEVELOPMENT
124-126 Lockhart St, Como, WA 6152

Sheet Name


Elevations and window schedule

Building Permit


DRAWN	CM	DESIGNED	ZZ
CHECKED	SM	PRINCIPAL	Principal
DATE	29/09/2026		
PROJECT No.	630-GRI	DRAWING No.	REV.
Scale as shown - Half Scale @ A3		B2m.01	Rev C

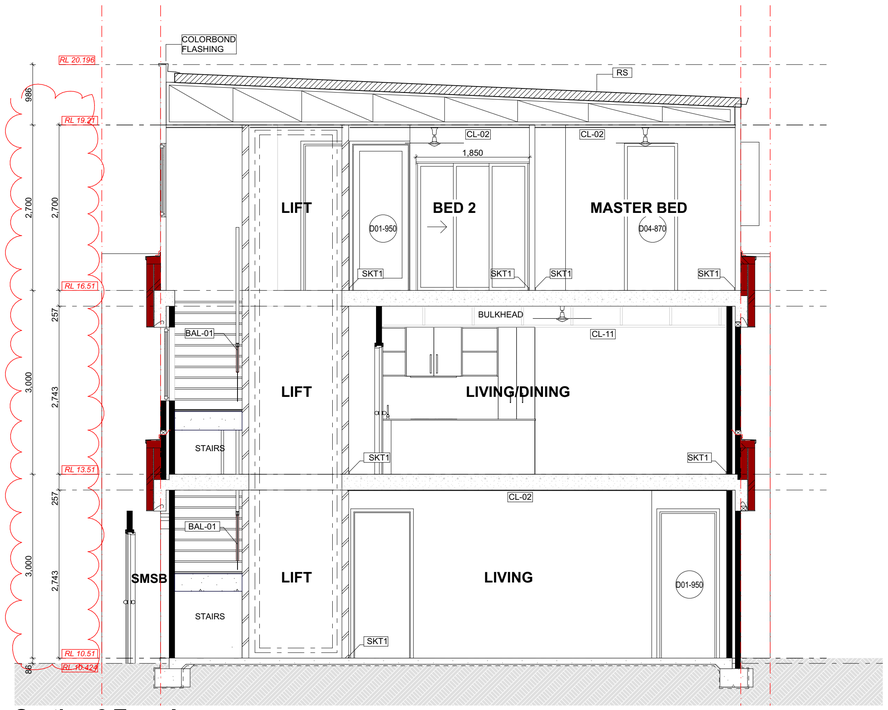


Section 3 Type A
Scale 1:50

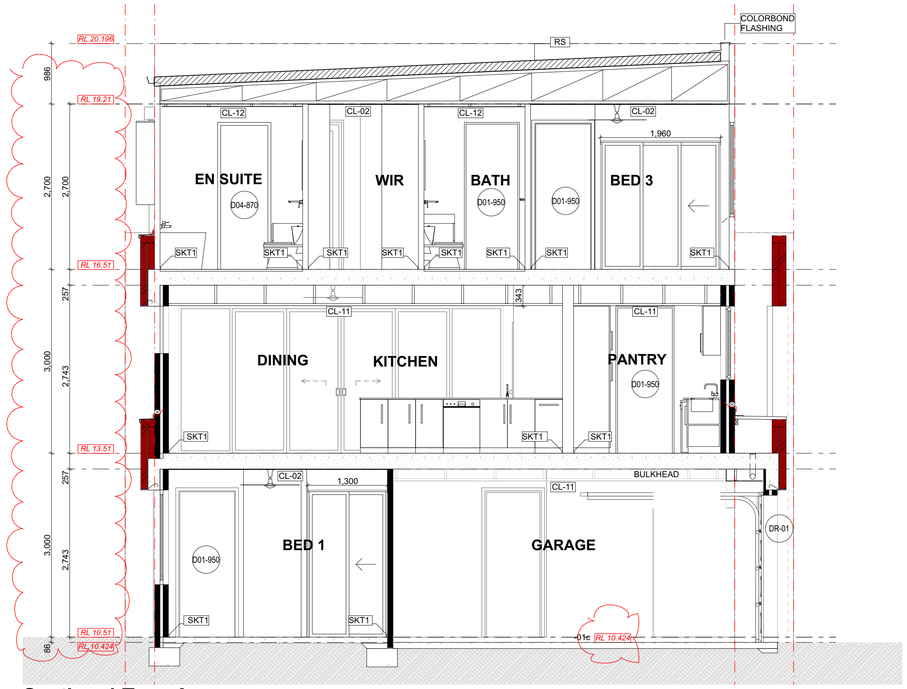

Section 4 Type A
Scale 1:50

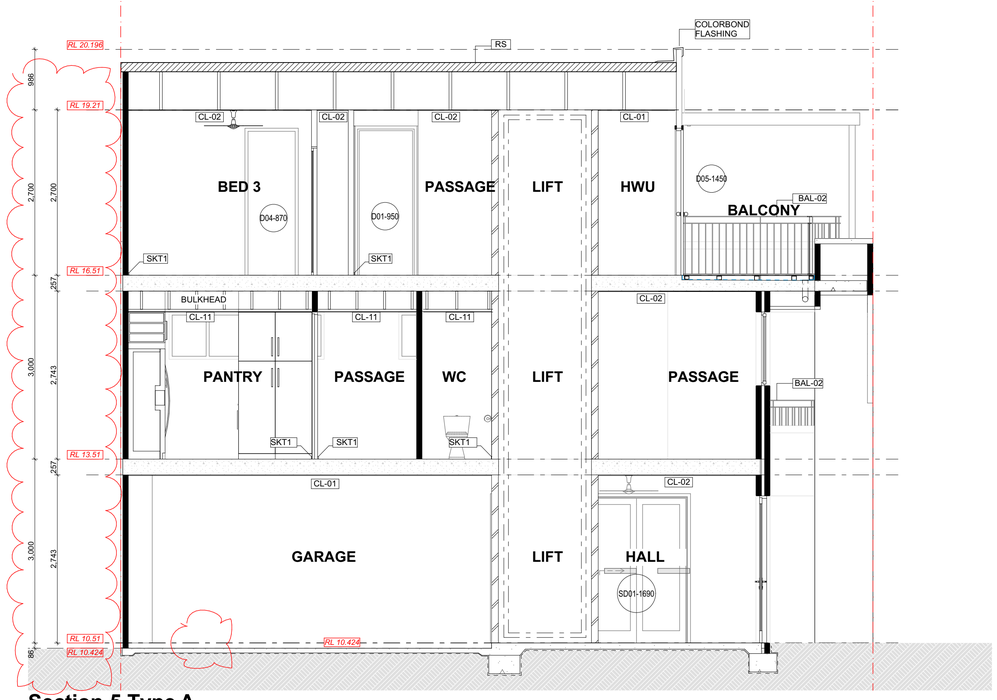

Section 5 Type A
Scale 1:50

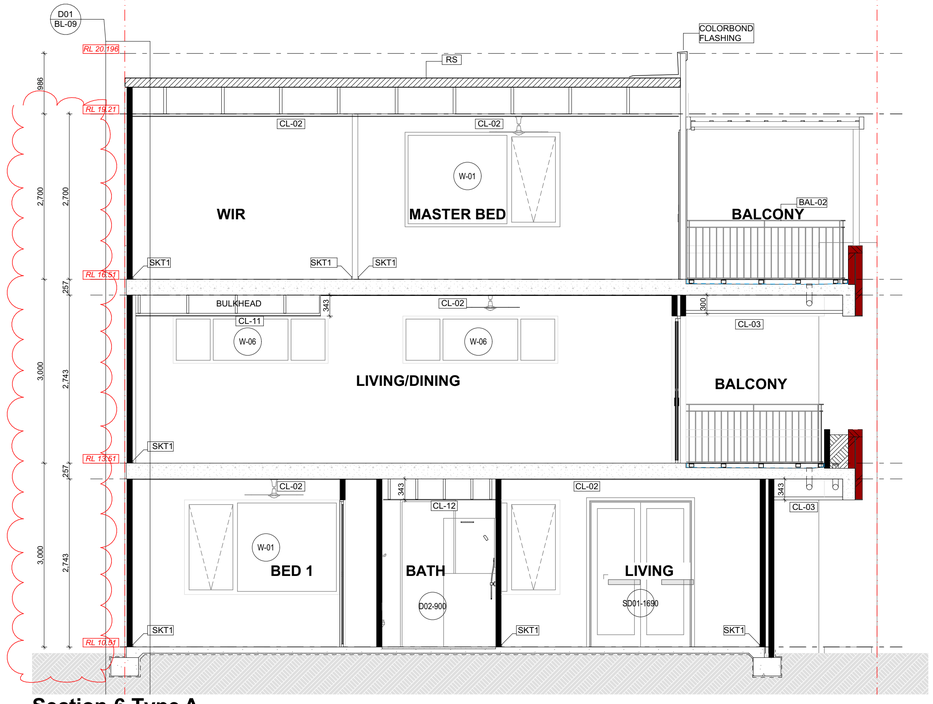

Section 6 Type A
Scale 1:50

REFER MASTER MATERIALS SCHEDULE FOR THE FOLLOWING AND MORE:

- STRUCTURE SURFACE FINISHES
- FIXTURES & FITTINGS
- WATERPROOFING SYSTEMS
- FINISHES
- APPLIANCES
- TRIMS

CEILING LEGEND

XXX / XXX — CEILING MATERIAL TYPE / CORNICE TYPE. REFER ARCH. MATERIALS SCHEDULE; FINISHES HEIGHT ABOVE RESPECTIVE INTERNAL STRUCTURAL FLOOR LEVEL

CL-01	CONCRETE SOFFIT FINISH: EXPOSED BARE CONCRETE
CL-02	CONCRETE SOFFIT FINISH: SKIMCOAT FINISH
CL-03	FC SHEETING - NEGATIVE JOINTS FINISH: SKIMCOAT FINISH
CL-11	GENERAL AREAS 10mm PLASTERBOARD FLUSHED AND PAINTED
CL-12	WET AREAS 10mm MR PLASTERBOARD FLUSHED AND PAINTED

URBANIZE
(08) 6243 6405
0438420344
urbanize@urbanize.com.au

DATE	REV	REASON FOR ISSUE	BY
29.09.26	C	Issue for CDC	
31.08.26	B	CDC Issue for Review	
29.07.26	A	Re-Issue for Consultants	
26.06.26	-	Issue for Consultants	


CONTRACTOR TO CHECK ALL DIMENSIONS & LEVELS ON SITE BEFORE COMMENCING ANY WORK OR PREPARING ANY SHOP DRAWINGS. FIGURED DIMENSIONS TAKE PRECEDENCE OVER MEASUREMENTS MANUALLY SCALED OFF DRAWINGS. LARGE SCALE DWGS TAKE PRECEDENCE OVER SMALLER SCALE DWGS.

COMO TOWNHOUSE DEVELOPMENT
124-126 Lockhart St, Como, WA 6152

Sheet Name
Sections

Building Permit

DRAWN	CM	DESIGNED	zz
CHECKED	SM	PRINCIPAL	Principal
DATE	29/09/2026		
PROJECT No.	630-GRI	DRAWING No.	B3m.01
Scale as shown - Half Scale @ A3		REV.	Rev C

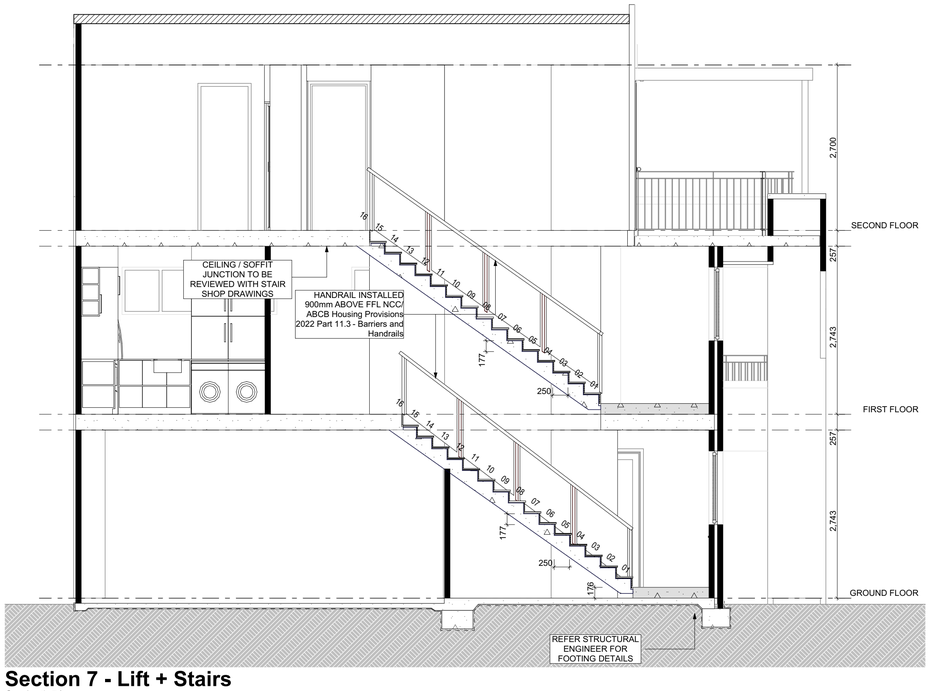

Section 7 - Lift + Stairs

Scale 1:50



Section 3 - Lift + Stairs


Scale 1:50

REFER MASTER MATERIALS SCHEDULE FOR THE FOLLOWING AND MORE:

- STRUCTURE SURFACE FINISHES
- FIXTURES & FITTINGS
- WATERPROOFING SYSTEMS
- FINISHES
- APPLIANCES
- TRIMS

NOTES:

- LIFT SHAFT OPENINGS ARE TO BE IN ACCORDANCE WITH LIFT MANUFACTURER'S SHOP DRAWINGS
- STAIR NOSING AS SPECIFIED

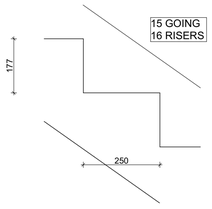


STAIRS DETAIL

Scale 1:10


Stair
Stair construction is in accordance with NCC/ ABCB Housing Provisions 2022 Part 11.2 - Stairways and Ramp construction

Riser	Max	Min	Actual
	190mm	115mm	177mm
Going	Max	Min	Actual
	355mm	140mm	250mm
Slope relationship (2R+G)			
	Max	Min	Actual
	700mm	550mm	604mm

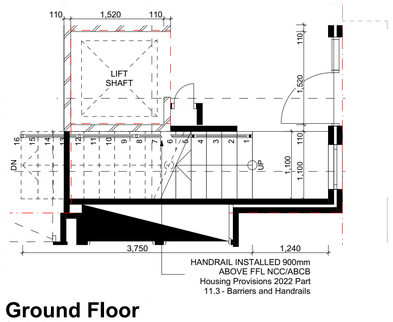


Ground Floor

Scale 1:50

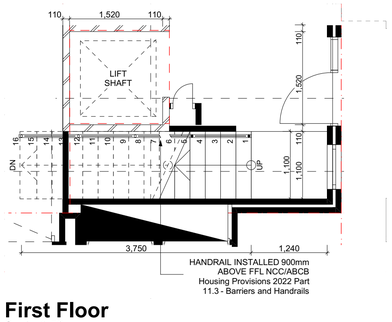


First Floor

Scale 1:50

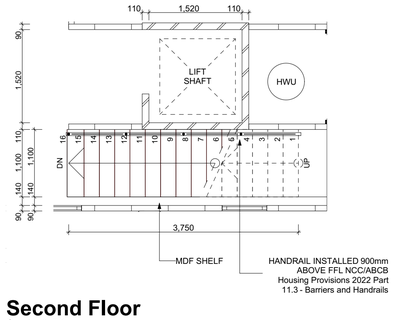

Second Floor

Scale 1:50

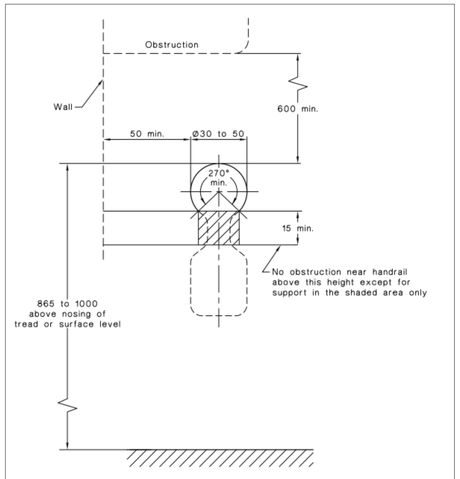

URBANIZE
(08) 6243 6405
0438420344
urbanize@urbanize.com.au

DATE	REV	REASON FOR ISSUE	BY
29.09.26	C	Issue for CDC	
31.08.26	B	CDC Issue for Review	
29.07.26	A	Re-Issue for Consultants	
26.06.26	-	Issue for Consultants	

CONTRACTOR TO CHECK ALL DIMENSIONS & LEVELS ON SITE BEFORE COMMENCING ANY WORK OR PREPARING ANY SHOP DRAWINGS. FIGURED DIMENSIONS TAKE PRECEDENCE OVER MEASUREMENTS MANUALLY SCALED OFF DRAWINGS. LARGE SCALE DWGS TAKE PRECEDENCE OVER SMALLER SCALE DWGS.

COMO TOWNHOUSE DEVELOPMENT
124-126 Lockhart St, Como, WA 6152

Sheet Name

Stairs + Lift details

Building Permit

DRAWN	CM	DESIGNED	zz
CHECKED	SM	PRINCIPAL	Principal
DATE	29/09/2026		
PROJECT No.	630-GRI	DRAWING No.	B3m.02
Scale as shown - Half Scale @ A3		REV.	Rev C